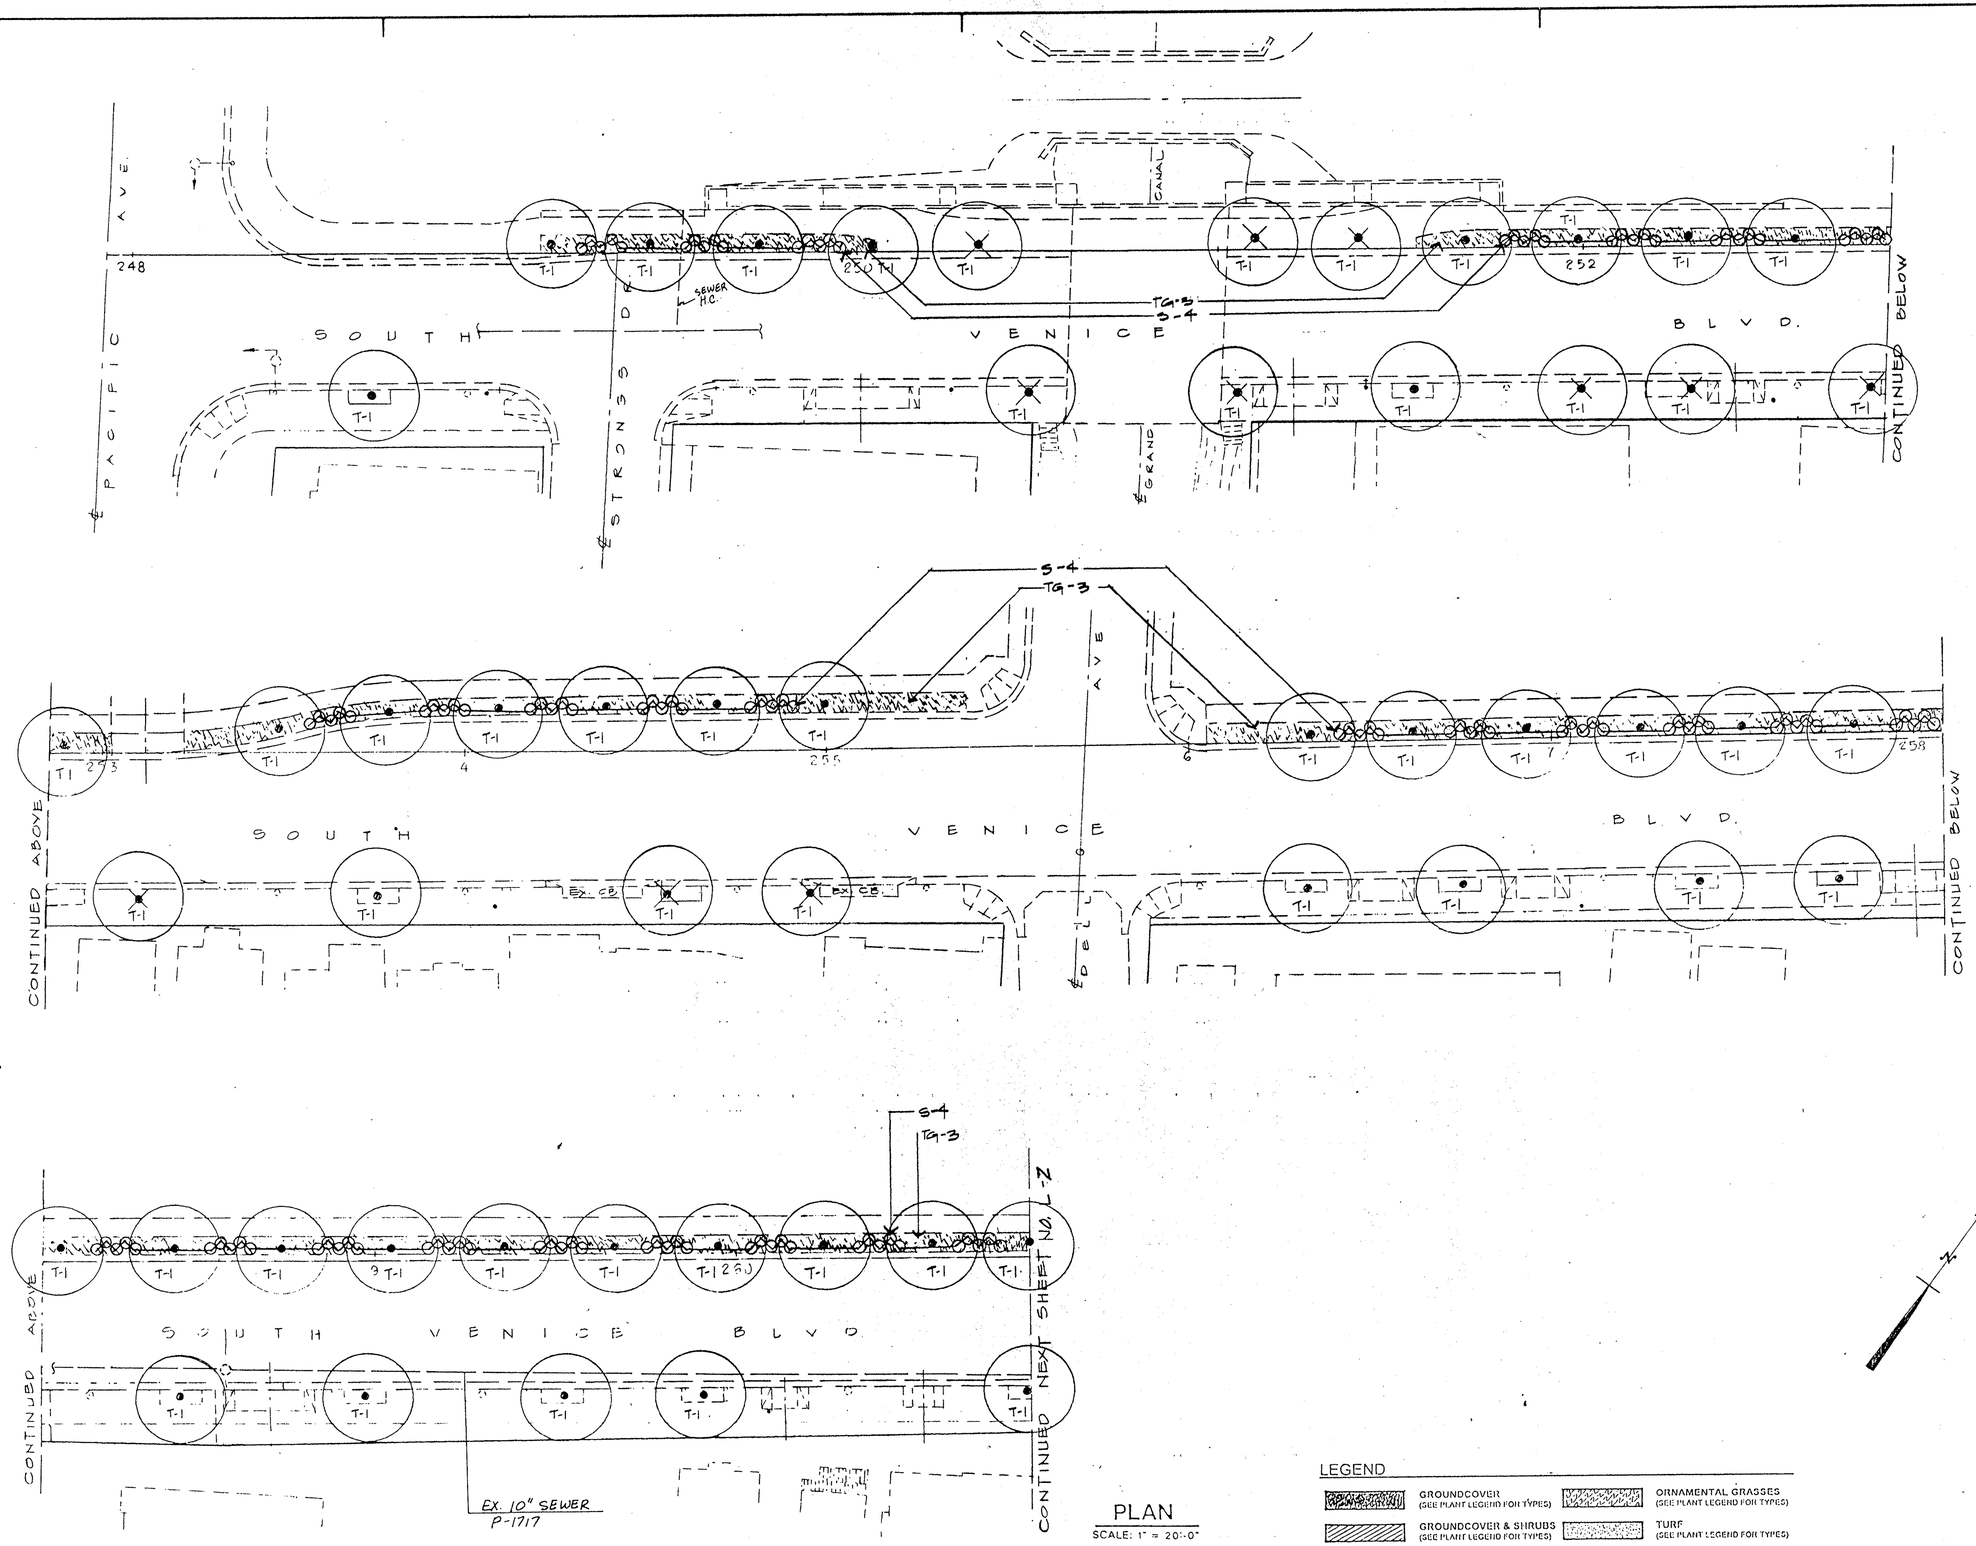

PLAN

SCALE: 1" = 20'-0"

0 5 10 15 20 40 00
GRAPHIC SCALE

LEGEND

- GROUNDCOVER (SEE PLANT LEGEND FOR TYPES)
- ORNAMENTAL GRASSES (SEE PLANT LEGEND FOR TYPES)
- GROUNDCOVER & SHRUBS (SEE PLANT LEGEND FOR TYPES)
- TURF (SEE PLANT LEGEND FOR TYPES)
- INSTALL TREE IN EXTG. TREE WELL OR PARKWAY
- INSTALL TREE AS REQ'D. (EXTEND EXTG. TREE WELL OR CUT NEW TREE WELL)

CITY OF LOS ANGELES
DEPARTMENT OF PUBLIC WORKS

BUREAU OF ENGINEERING
ROBERT S. HORII CITY ENGINEER
ARCHITECTURAL DIVISION
CITY HALL EAST ROOM 890 PHONE 485-5825

BUREAU OF ENGINEERING
OFFICIAL RECORD

CITY ENGINEER
DEPUTY CITY ENGINEER
PRINCIPAL ARCHITECT
ARCHITECT
STRUCTURAL ENG
BLDG MECH ENG
BLDG ELEC ENG

City of Los Angeles
VENICE BOULEVARD PLANTING PLAN
Vol. 1 of 1 CONJUNCTION WITH C.P. 1961 B2-50.097
From Pacific Ave. to approx. 500 ft. East of Dell Ave.

BLDG NO
WORK ORDER NO
PLAN NO
DATE
JOB CAPTAIN
DRAWN BY
CHECKED BY
SHEET NO 5

L-1
OF 13 SHTS

ENG 6 104 4/88RF

INDEX NUMBER D-30879

SHEET 3 OF 13 SHEETS

BLDG. NO.