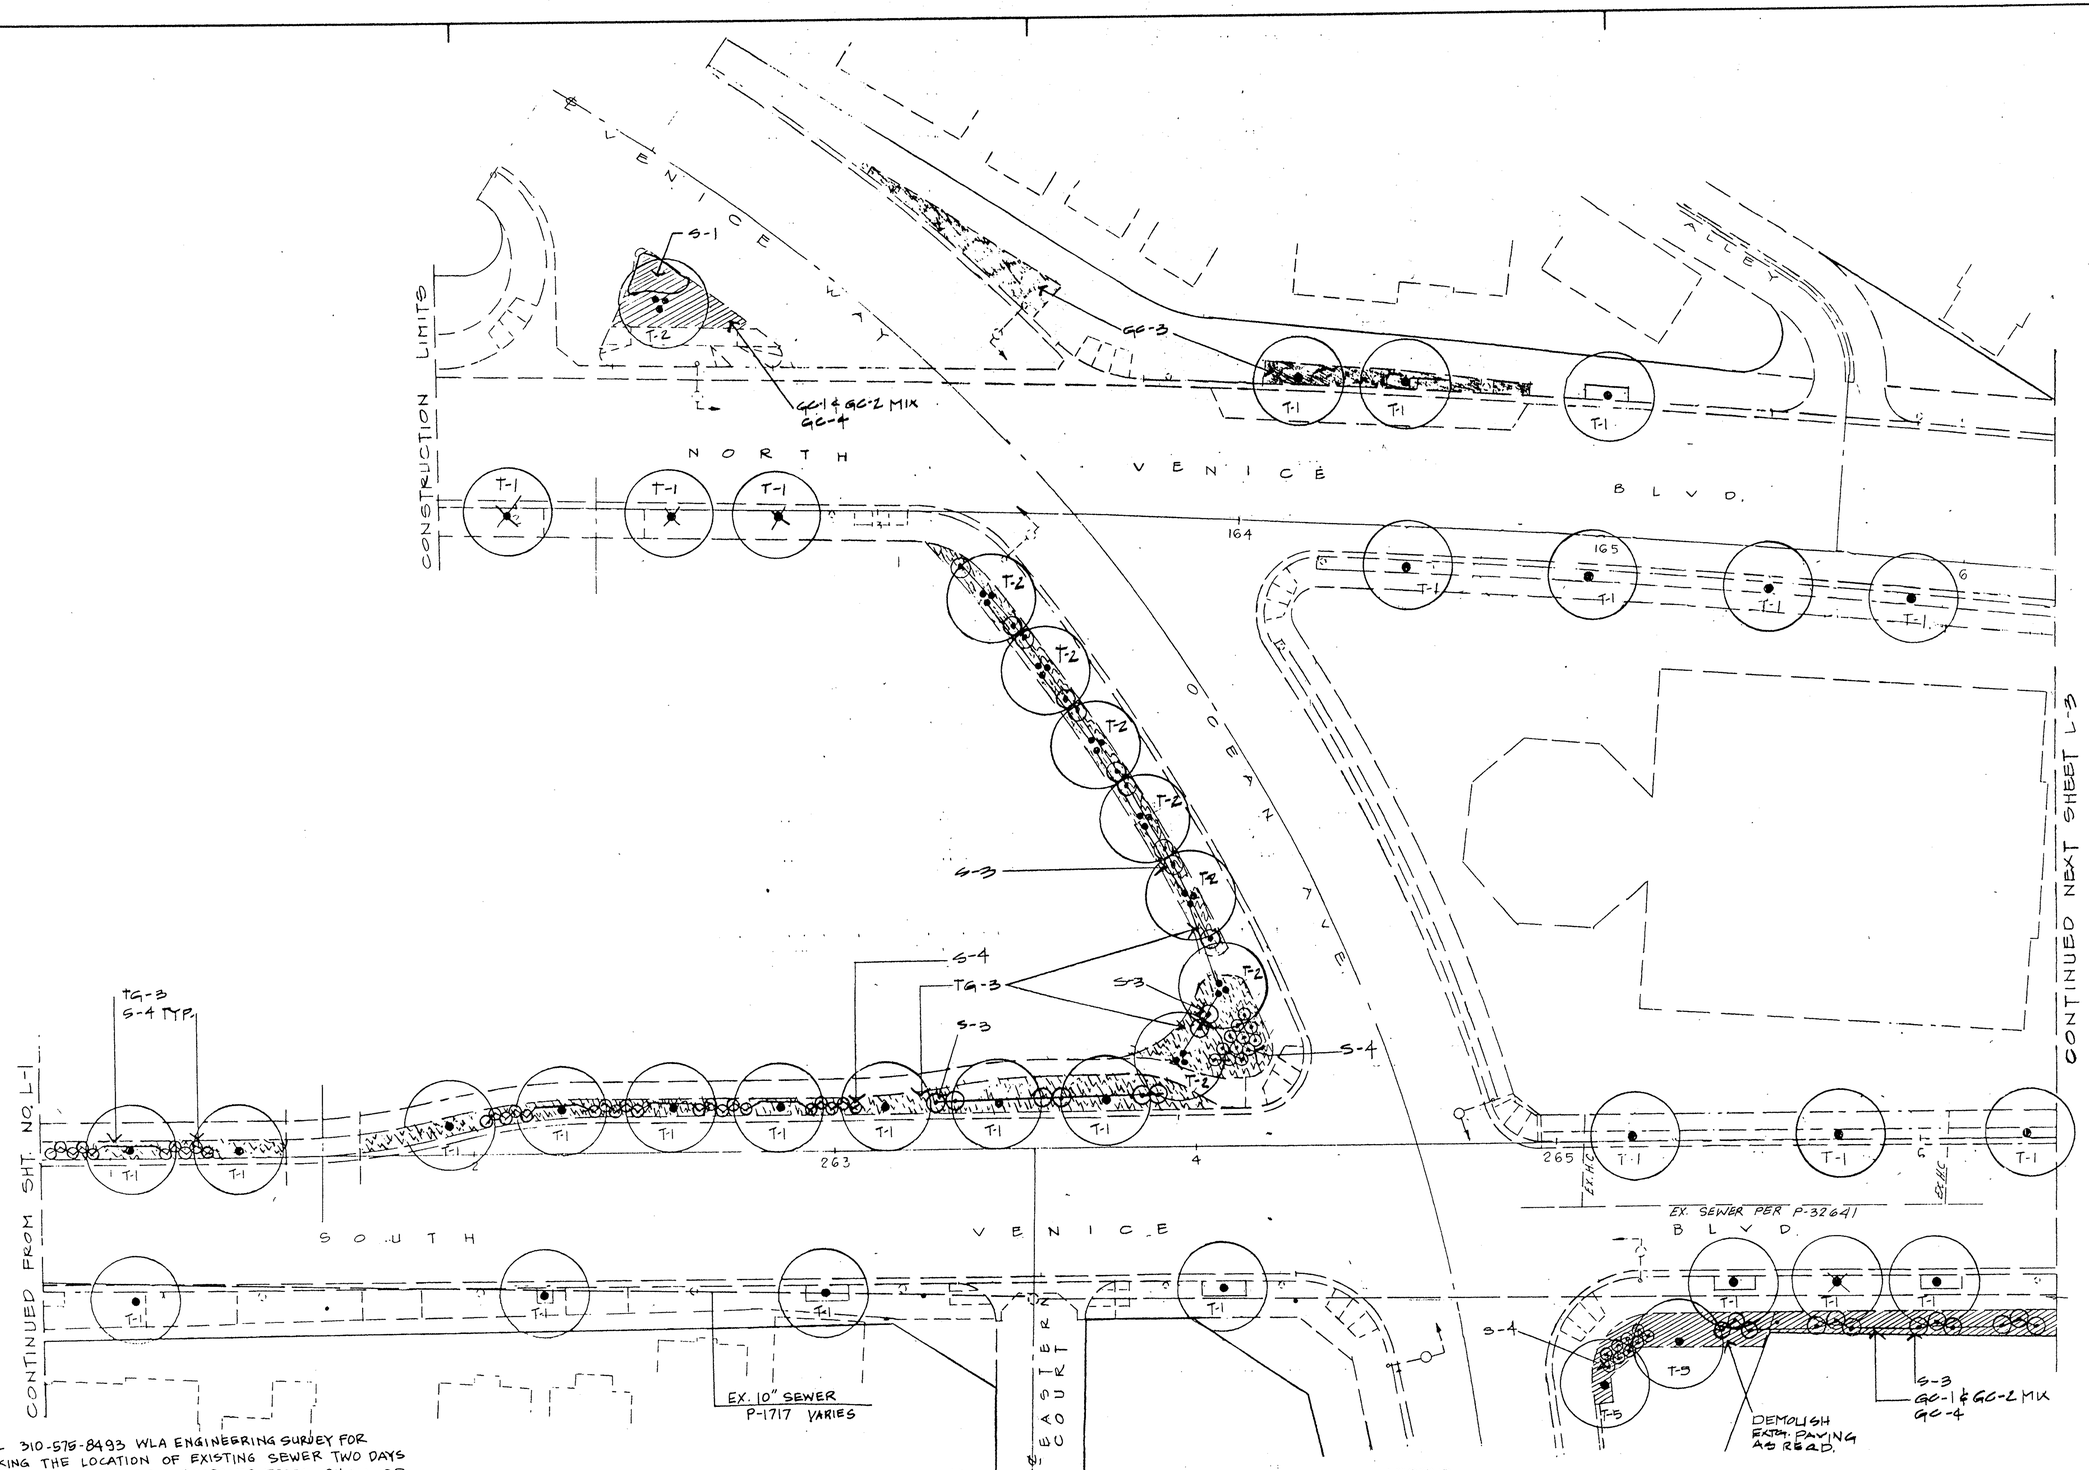

NOTE: CALL 310-575-8493 WLA ENGINEERING SURVEY FOR MARKING THE LOCATION OF EXISTING SEWER TWO DAYS PRIOR TO CONSTRUCTION. PROPOSED TREES SHALL BE 5' MIN. FROM CENTER LINE OF EXISTING SEWER

PLAN

SCALE: 1" = 20'-0"

0 5 10 15 20 10 00
GRAPHIC SCALE

LEGEND

- GROUNDCOVER (SEE PLANT LEGEND FOR TYPES)
- ORNAMENTAL GRASSES (SEE PLANT LEGEND FOR TYPES)
- GROUNDCOVER & SHRUBS (SEE PLANT LEGEND FOR TYPES)
- TURF (SEE PLANT LEGEND FOR TYPES)
- INSTALL TREE IN EXTG. TREE WELL OR PARKWAY
- INSTALL TREE AS REQ'D. (EXTEND EXTG. TREE WELL OR CUT NEW TREE WELL)

CITY OF LOS ANGELES
DEPARTMENT OF PUBLIC WORKS

BUREAU OF ENGINEERING
ROBERT S. HORII CITY ENGINEER
ARCHITECTURAL DIVISION
CITY HALL EAST ROOM 890 PHONE 485-5825

CITY ENGINEER
DEPUTY CITY ENGINEER
PRINCIPAL ARCHITECT William H. Rylander
ARCHITECT
STRUCTURAL ENG
BLDG MECH ENG
BLDG ELEC ENG

City of Los Angeles

VENICE BOULEVARD PLANTING PLAN
Volume in construction with C.I.P. Proj. BD-501037

From approx. 500 ft. East of Dell Ave. to approx. 220 ft. East of Ocean Ave. / Venice Way

BLDG NO
WORK ORDER NO
PLAN NO
DATE
JOB CAPTAIN
DRAWN BY
CHECKED BY
SHEET NO 4

L - 2
OF 13 SHTS

INDEX NUMBER D-30879

SHEET 4 OF 13 SHEETS

BLDG. NO.