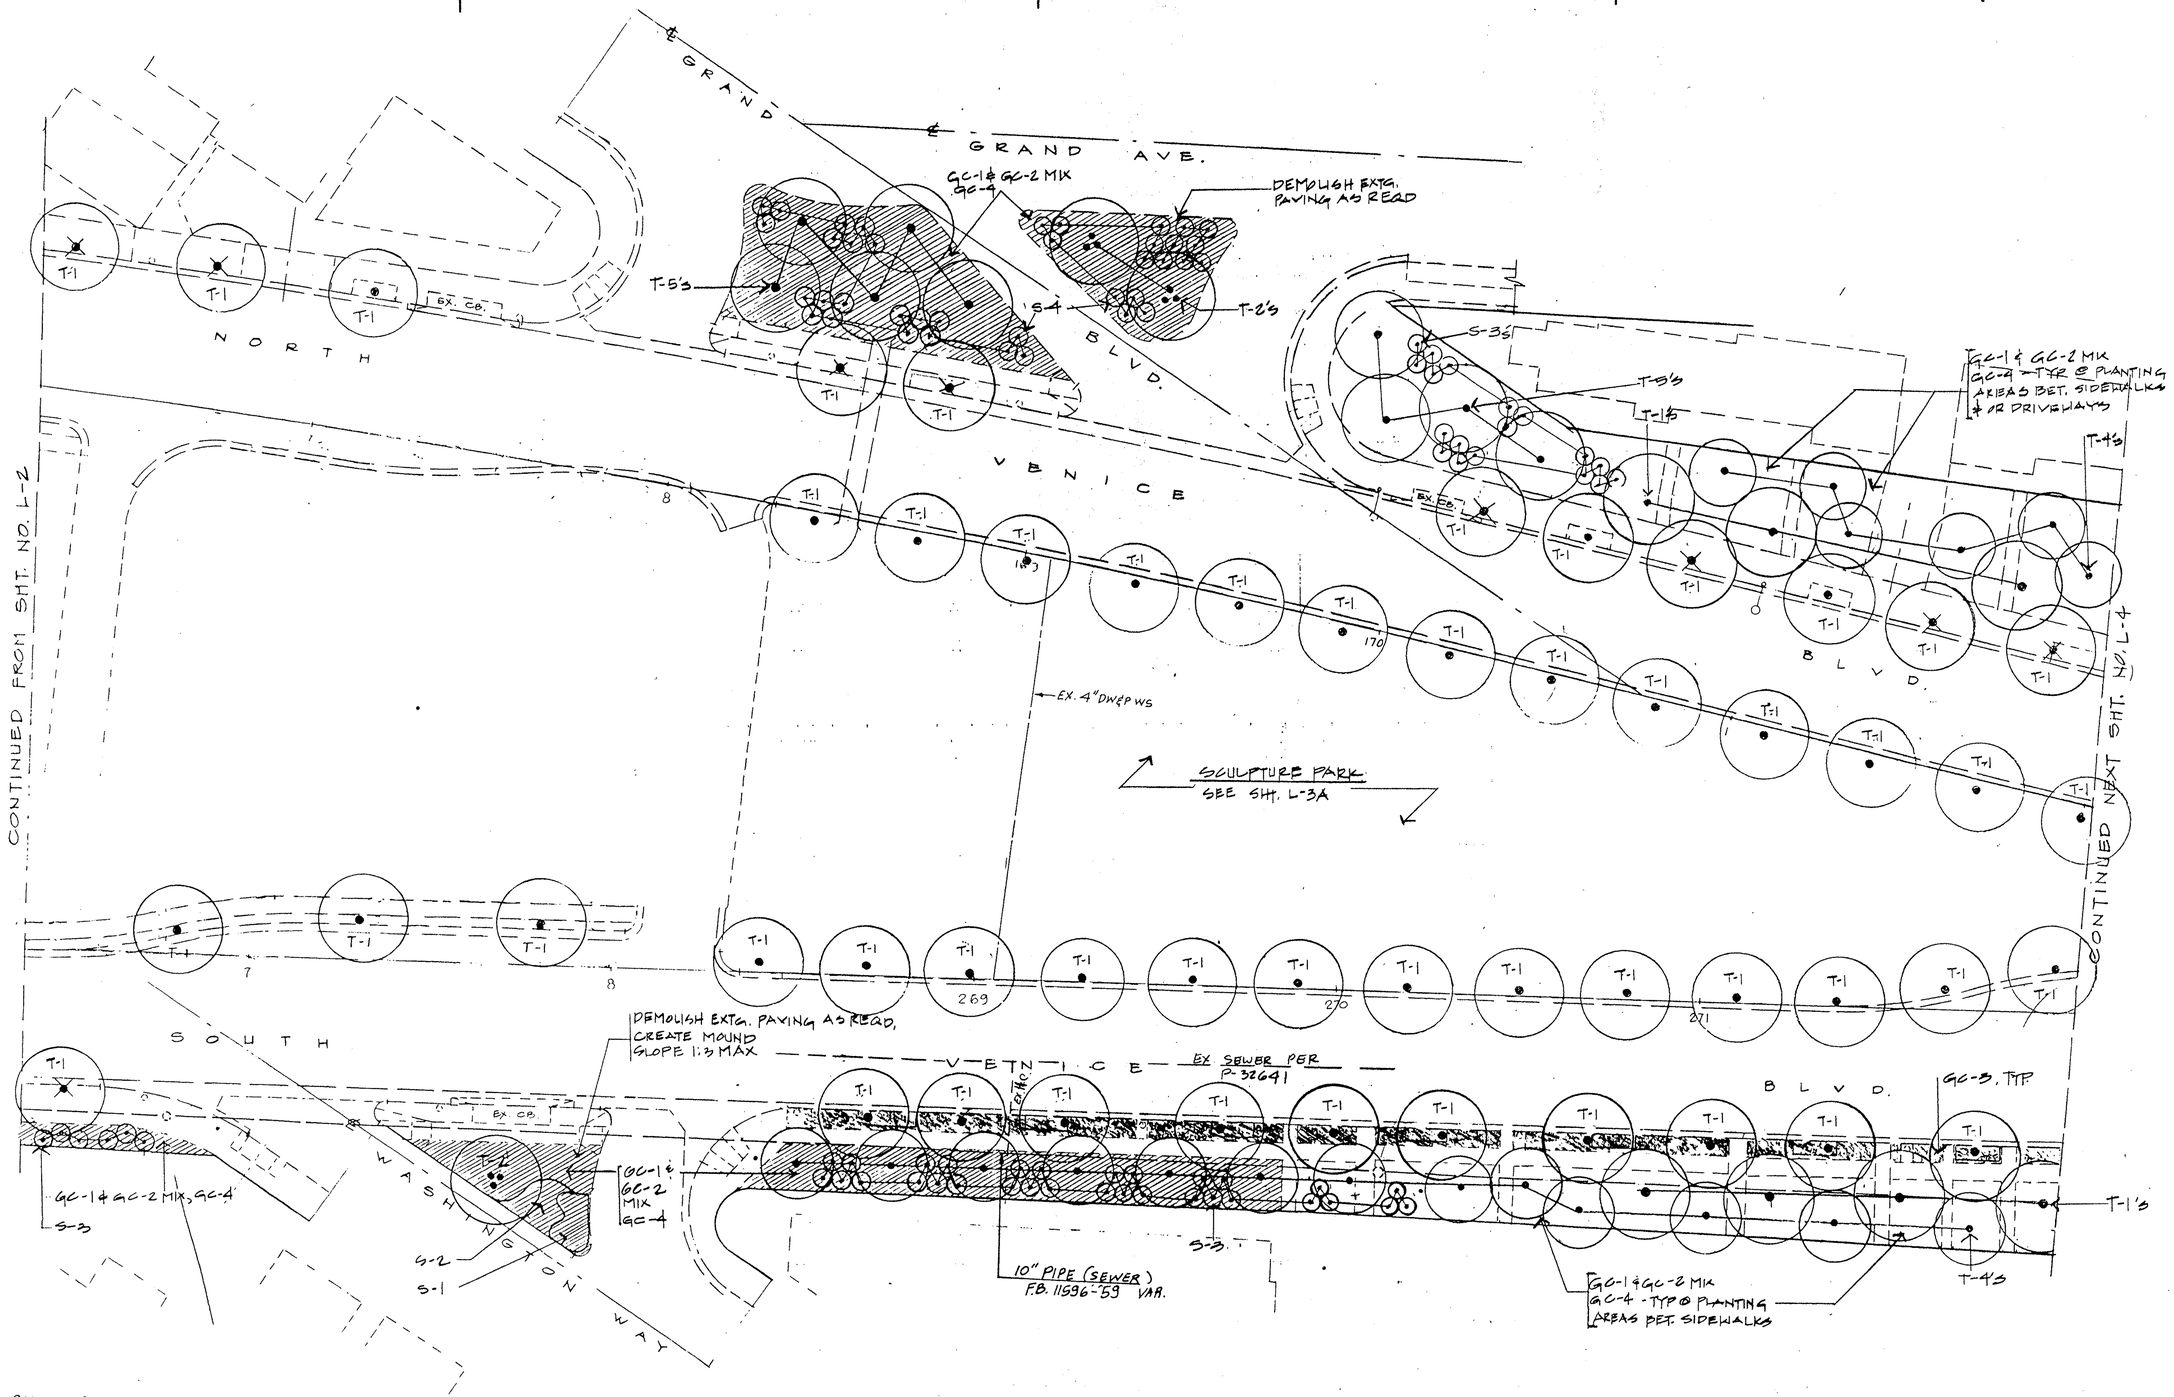

NOTE CALL 310-575-8493 WLA ENGINEERING SURVEY FOR MARKING THE LOCATION OF EXISTING SEWER TWO DAYS PRIOR TO CONSTRUCTION. PROPOSED TREES SHALL BE 5' MIN. FROM CENTER LINE OF EXISTING SEWER

PLAN

SCALE: 1" = 20'-0"

0 5 10 15 20 40 00
GRAPHIC SCALE

LEGEND

- GROUNDCOVER (SEE PLANT LEGEND FOR TYPES)
- ORNAMENTAL GRASSES (SEE PLANT LEGEND FOR TYPES)
- GROUNDCOVER & SHRUBS (SEE PLANT LEGEND FOR TYPES)
- TURF (SEE PLANT LEGEND FOR TYPES)
- INSTALL TREE IN EXTG. TREE WELL OR PARKWAY
- INSTALL TREE AS REQ'D. (EXTEND EXTG. TREE WELL OR CUT NEW TREE WELL)

CITY OF LOS ANGELES
DEPARTMENT OF PUBLIC WORKS

BUREAU OF ENGINEERING
ROBERT S. HORII CITY ENGINEER
ARCHITECTURAL DIVISION
CITY HALL EAST ROOM 890 PHONE 485-5025

OFFICIAL RECORD

CITY ENGINEER
DEPUTY CITY ENGINEER
PRINCIPAL ARCHITECT
ARCHITECT
STRUCTURAL ENG.
BLDG MECH ENG.
BLDG ELEC ENG.

City of Los Angeles
VENICE BOULEVARD PLANTING PLAN
OR 168 W. CONSTRUCTION WORK CAP PROJECT BOC-20137
From approx. 220 ft. East of Ocean Ave. / Venice Way to approx. 220 ft. East of Grand Ave. at N. Venice Blvd.

BLDG NO
WORK ORDER NO
PLAN NO
DATE
JOB CAPTAIN
DRAWN BY
CHECKED BY
SHEET NO 5
L-3
OF 13 SHTS

SHEET 5 OF 13 SHEETS
INDEX NUMBER
BLDG. NO.
D-30879