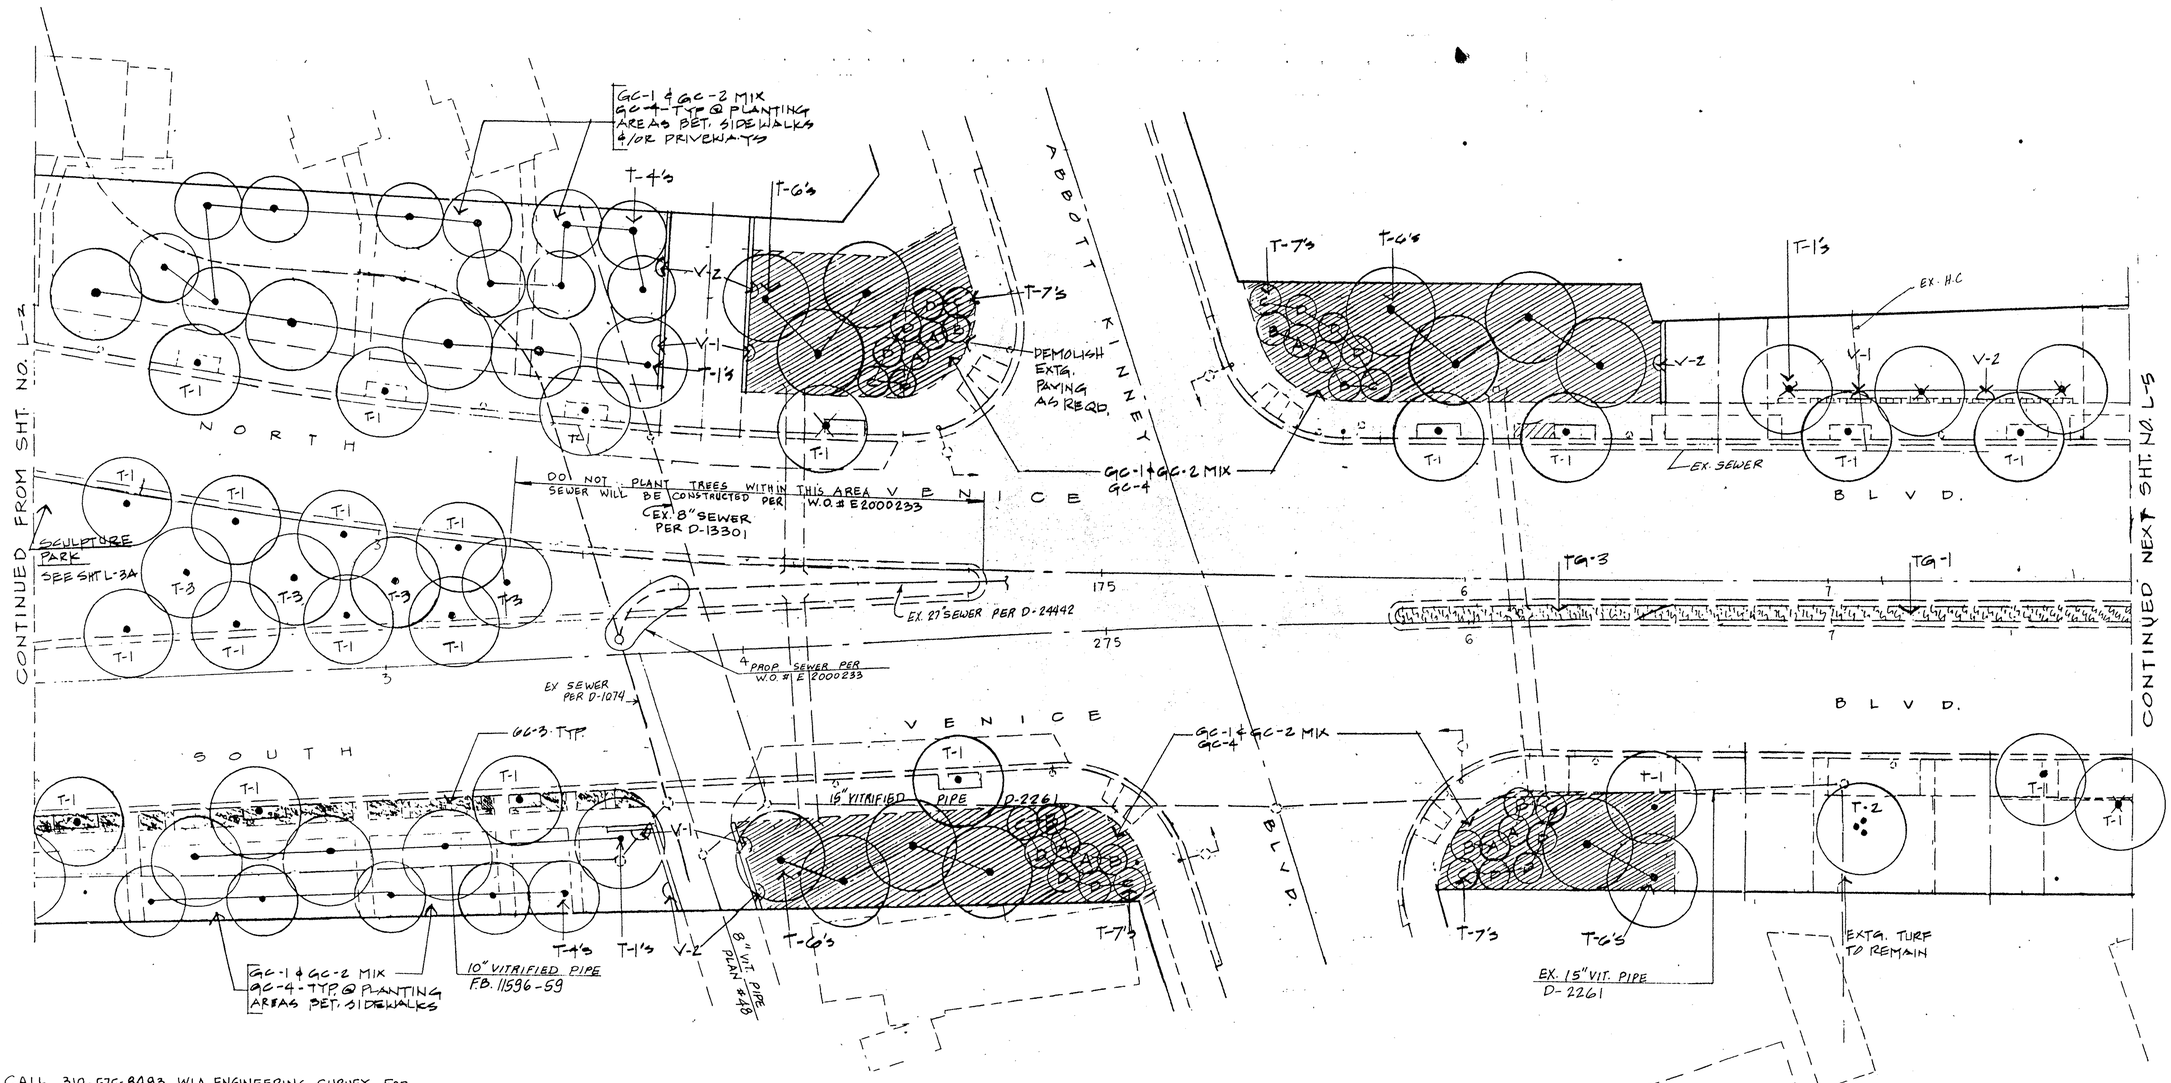

NOTE: CALL 310-575-8493 WLA ENGINEERING SURVEY FOR MARKING THE LOCATION OF EXISTING SEWER TWO DAYS PRIOR TO CONSTRUCTION. PROPOSED TREES SHALL BE 5' MIN. FROM CENTER LINE OF EXISTING SEWER

PLAN

SCALE: 1" = 20'-0"

0 5 10 15 20 40 00

GRAPHIC SCALE

LEGEND

- GROUNDCOVER (SEE PLANT LEGEND FOR TYPES)
- ORNAMENTAL GRASSES (SEE PLANT LEGEND FOR TYPES)
- GROUNDCOVER & SHRUBS (SEE PLANT LEGEND FOR TYPES)
- TURF (SEE PLANT LEGEND FOR TYPES)
- INSTALL TREE IN EXTG. TREE WELL OR PARKWAY
- INSTALL TREE AS REQ'D. (EXTEND EXTG. TREE WELL OR CUT NEW TREE WELL)

CITY OF LOS ANGELES
DEPARTMENT OF PUBLIC WORKS

BUREAU OF ENGINEERING
ROBERT S. HORII CITY ENGINEER
ARCHITECTURAL DIVISION
CITY HALL EAST ROOM 890 PHONE 485-5825

CITY ENGINEER
DEPUTY CITY ENGINEER
PRINCIPAL ARCHITECT
ARCHITECT
STRUCTURAL ENG.
BLDG. MECH. ENG.
BLDG. ELEC. ENG.

City of Los Angeles

VENICE BOULEVARD PLANTING PLAN
SEE MAP IN CONJUNCTION WITH CP PROJ. BP-40/097

From approx. 220 ft. East of Grand Ave. at N. Venice Blvd. to approx. 250 ft. East of Abbott Kinney Blvd.

INDEX NUMBER D-30879

SHEET 7 OF 13 SHEETS

BLDG. NO.

BLDG. NO
WORK ORDER NO
PLAN NO
DATE
JOB CAPTAIN
DRAWN BY
CHECKED BY
SHEET NO 7

L-4

OF 13 SHTS