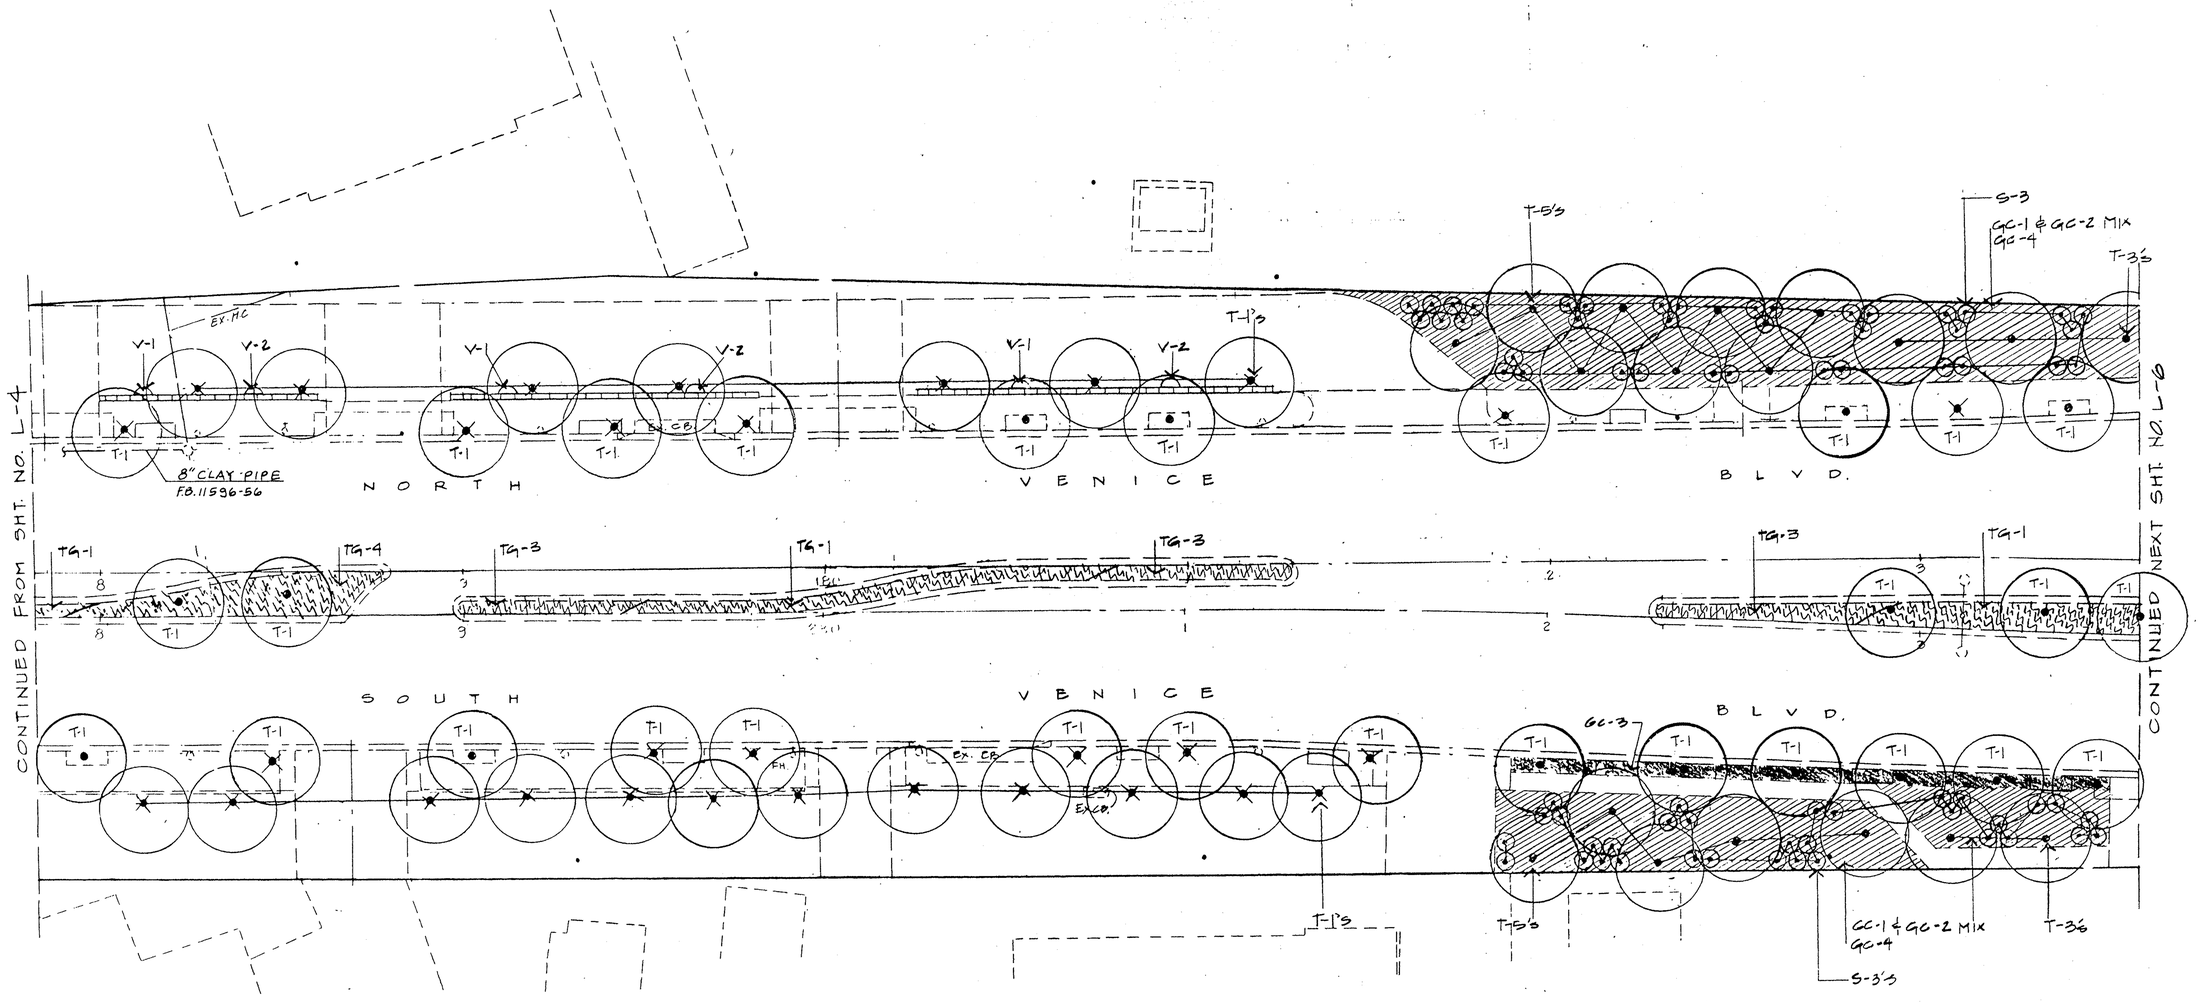

NOTE: CALL (310) 575-8493 WLA ENGINEERING SURVEY FOR MARKING THE LOCATION OF EXISTING SEWER TWO DAYS PRIOR TO CONSTRUCTION. PROPOSED TREES SHALL BE 5' MIN FROM CENTERLINE OF EXISTING SEWER

PLAN
SCALE: 1" = 20'-0"

0 5 10 15 20 40 00
GRAPHIC SCALE

LEGEND

- GROUNDCOVER (SEE PLANT LEGEND FOR TYPES)
- ORNAMENTAL GRASSES (SEE PLANT LEGEND FOR TYPES)
- GROUNDCOVER & SHRUBS (SEE PLANT LEGEND FOR TYPES)
- TURF (SEE PLANT LEGEND FOR TYPES)
- INSTALL TREE IN EXTG. TREE WELL OR PARKWAY
- INSTALL TREE AS REQ'D. (EXTEND EXTG. TREE WELL OR CUT NEW TREE WELL)

CITY OF LOS ANGELES
DEPARTMENT OF PUBLIC WORKS

BUREAU OF ENGINEERING
ROBERT S. HORII CITY ENGINEER
ARCHITECTURAL DIVISION
CITY HALL EAST ROOM 890 PHONE 485-5625

BUREAU OF ENGINEERING

CITY ENGINEER
DEPUTY CITY ENGINEER
PRINCIPAL ARCHITECT
ARCHITECT
STRUCTURAL ENG
BLDG MECH ENG
BLDG ELEC ENG

D-30879

City of Los Angeles

VENICE BOULEVARD PLANTING PLAN
VOL. 1982 IN CONJUNCTION WITH CIP PROJ. BD-90092

From approx. 250 ft. East of Abbott Kinney Blvd. to approx. 120 ft. West of Electric Ave. at N. Venice Blvd.

INDEX NUMBER

SHEET 8 OF 13 SHEETS

BLDG NO
WORK ORDER NO
PLAN NO
DATE
JOB CAPTAIN
DRAWN BY
CHECKED BY
SHEET NO 8

L - 5

OF 13 SHTS

BLDG. NO.