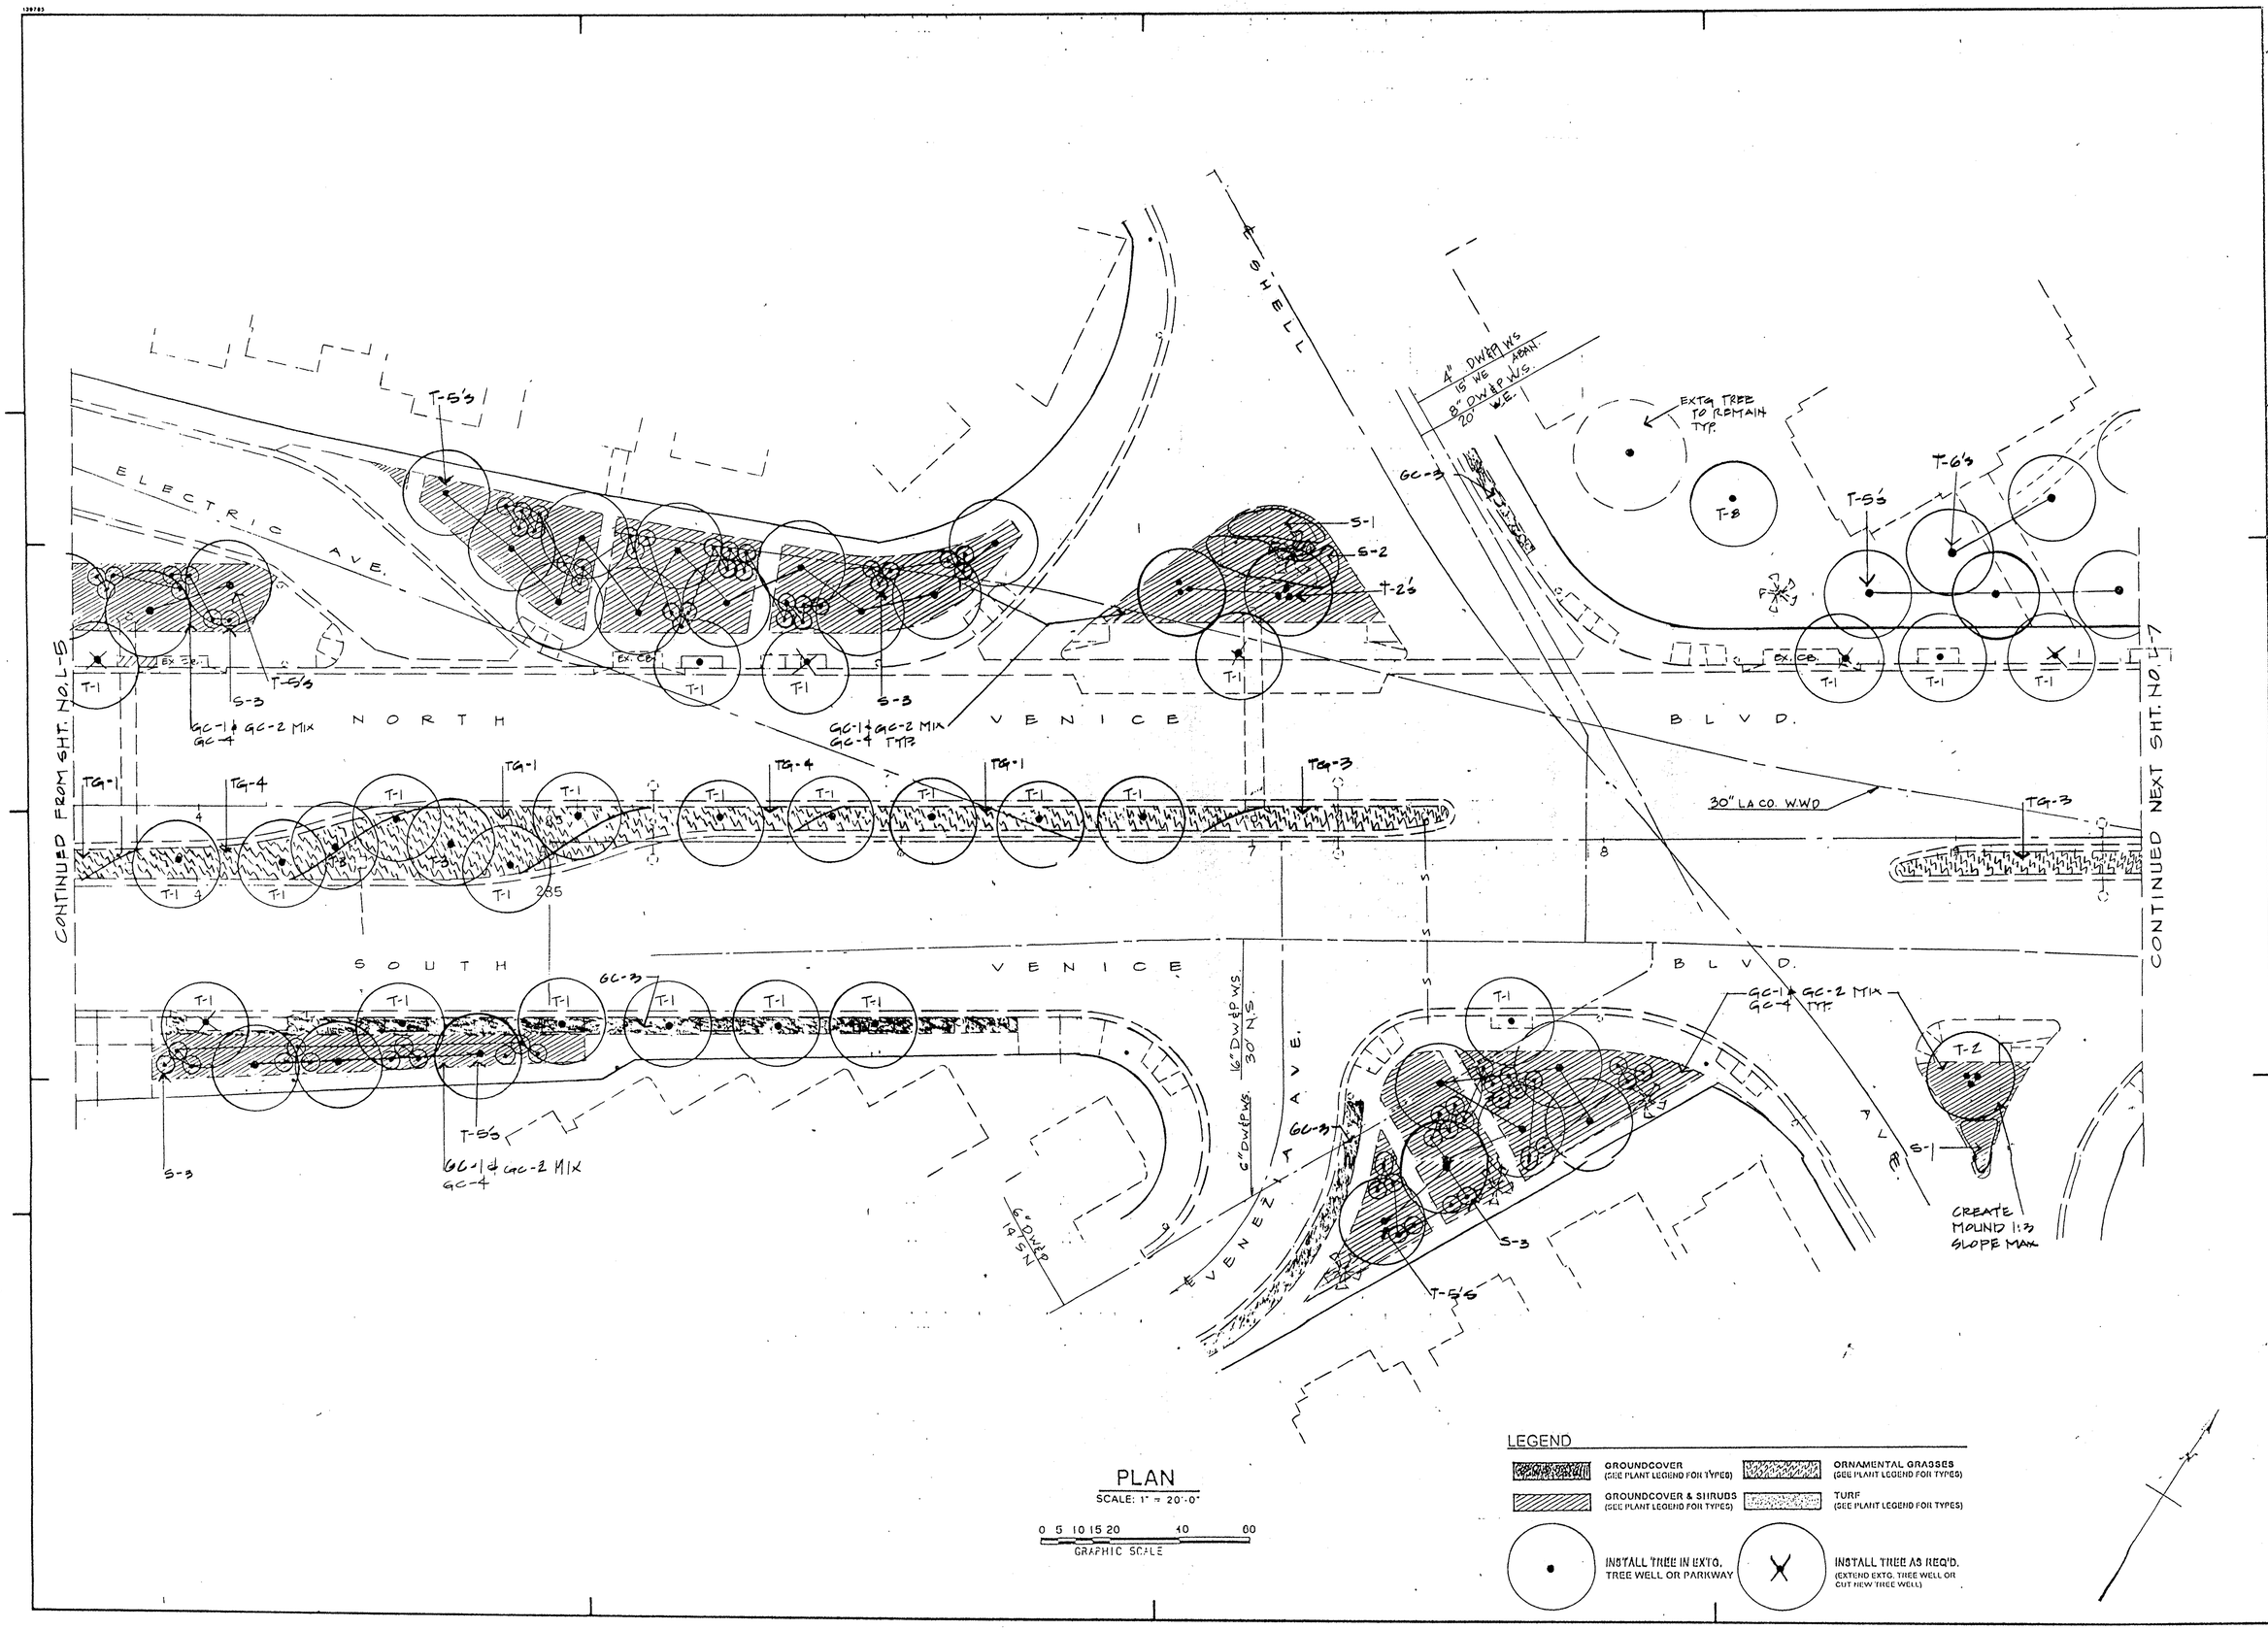

PLAN

SCALE: 1" = 20'-0"

0 5 10 15 20 40 60
GRAPHIC SCALE

LEGEND

- GROUNDCOVER (SEE PLANT LEGEND FOR TYPES)
- ORNAMENTAL GRASSES (SEE PLANT LEGEND FOR TYPES)
- GROUNDCOVER & SHRUBS (SEE PLANT LEGEND FOR TYPES)
- TURF (SEE PLANT LEGEND FOR TYPES)
- INSTALL TREE IN EXTG. TREE WELL OR PARKWAY
- INSTALL TREE AS REQ'D. (EXTEND EXTG. TREE WELL OR CUT NEW TREE WELL)

CITY OF LOS ANGELES
DEPARTMENT OF PUBLIC WORKS

BUREAU OF ENGINEERING
ROBERT S. HORII CITY ENGINEER
ARCHITECTURAL DIVISION
CITY HALL EAST ROOM 890 PHONE 485-5225

BUREAU OF ENGINEERING
CITY OF LOS ANGELES
CITY RECORD

CITY ENGINEER
DEPUTY CITY ENGINEER
PRINCIPAL ARCHITECT
ARCHITECT
STRUCTURAL ENG
BLDG MECH ENG
BLDG ELEC ENG

City of Los Angeles

VENICE BOULEVARD PLANTING PLAN
Vol. IMP IN CONJUNCTION WITH CLP PROJ. BC-401097

From approx. 120 ft. West of Electric Ave. at N. Venice Blvd. to Shell Aves. at S. Venice Blvd.

BLDG NO
WORK ORDER NO.
PLAN NO
DATE
JOB CAPTAIN
DRAWN BY
CHECKED BY
SHEET NO 9

L - 6

OF 13 SHTS

SHEET 9 OF 13 SHEETS

INDEX NUMBER D-30879

BLDG. NO.