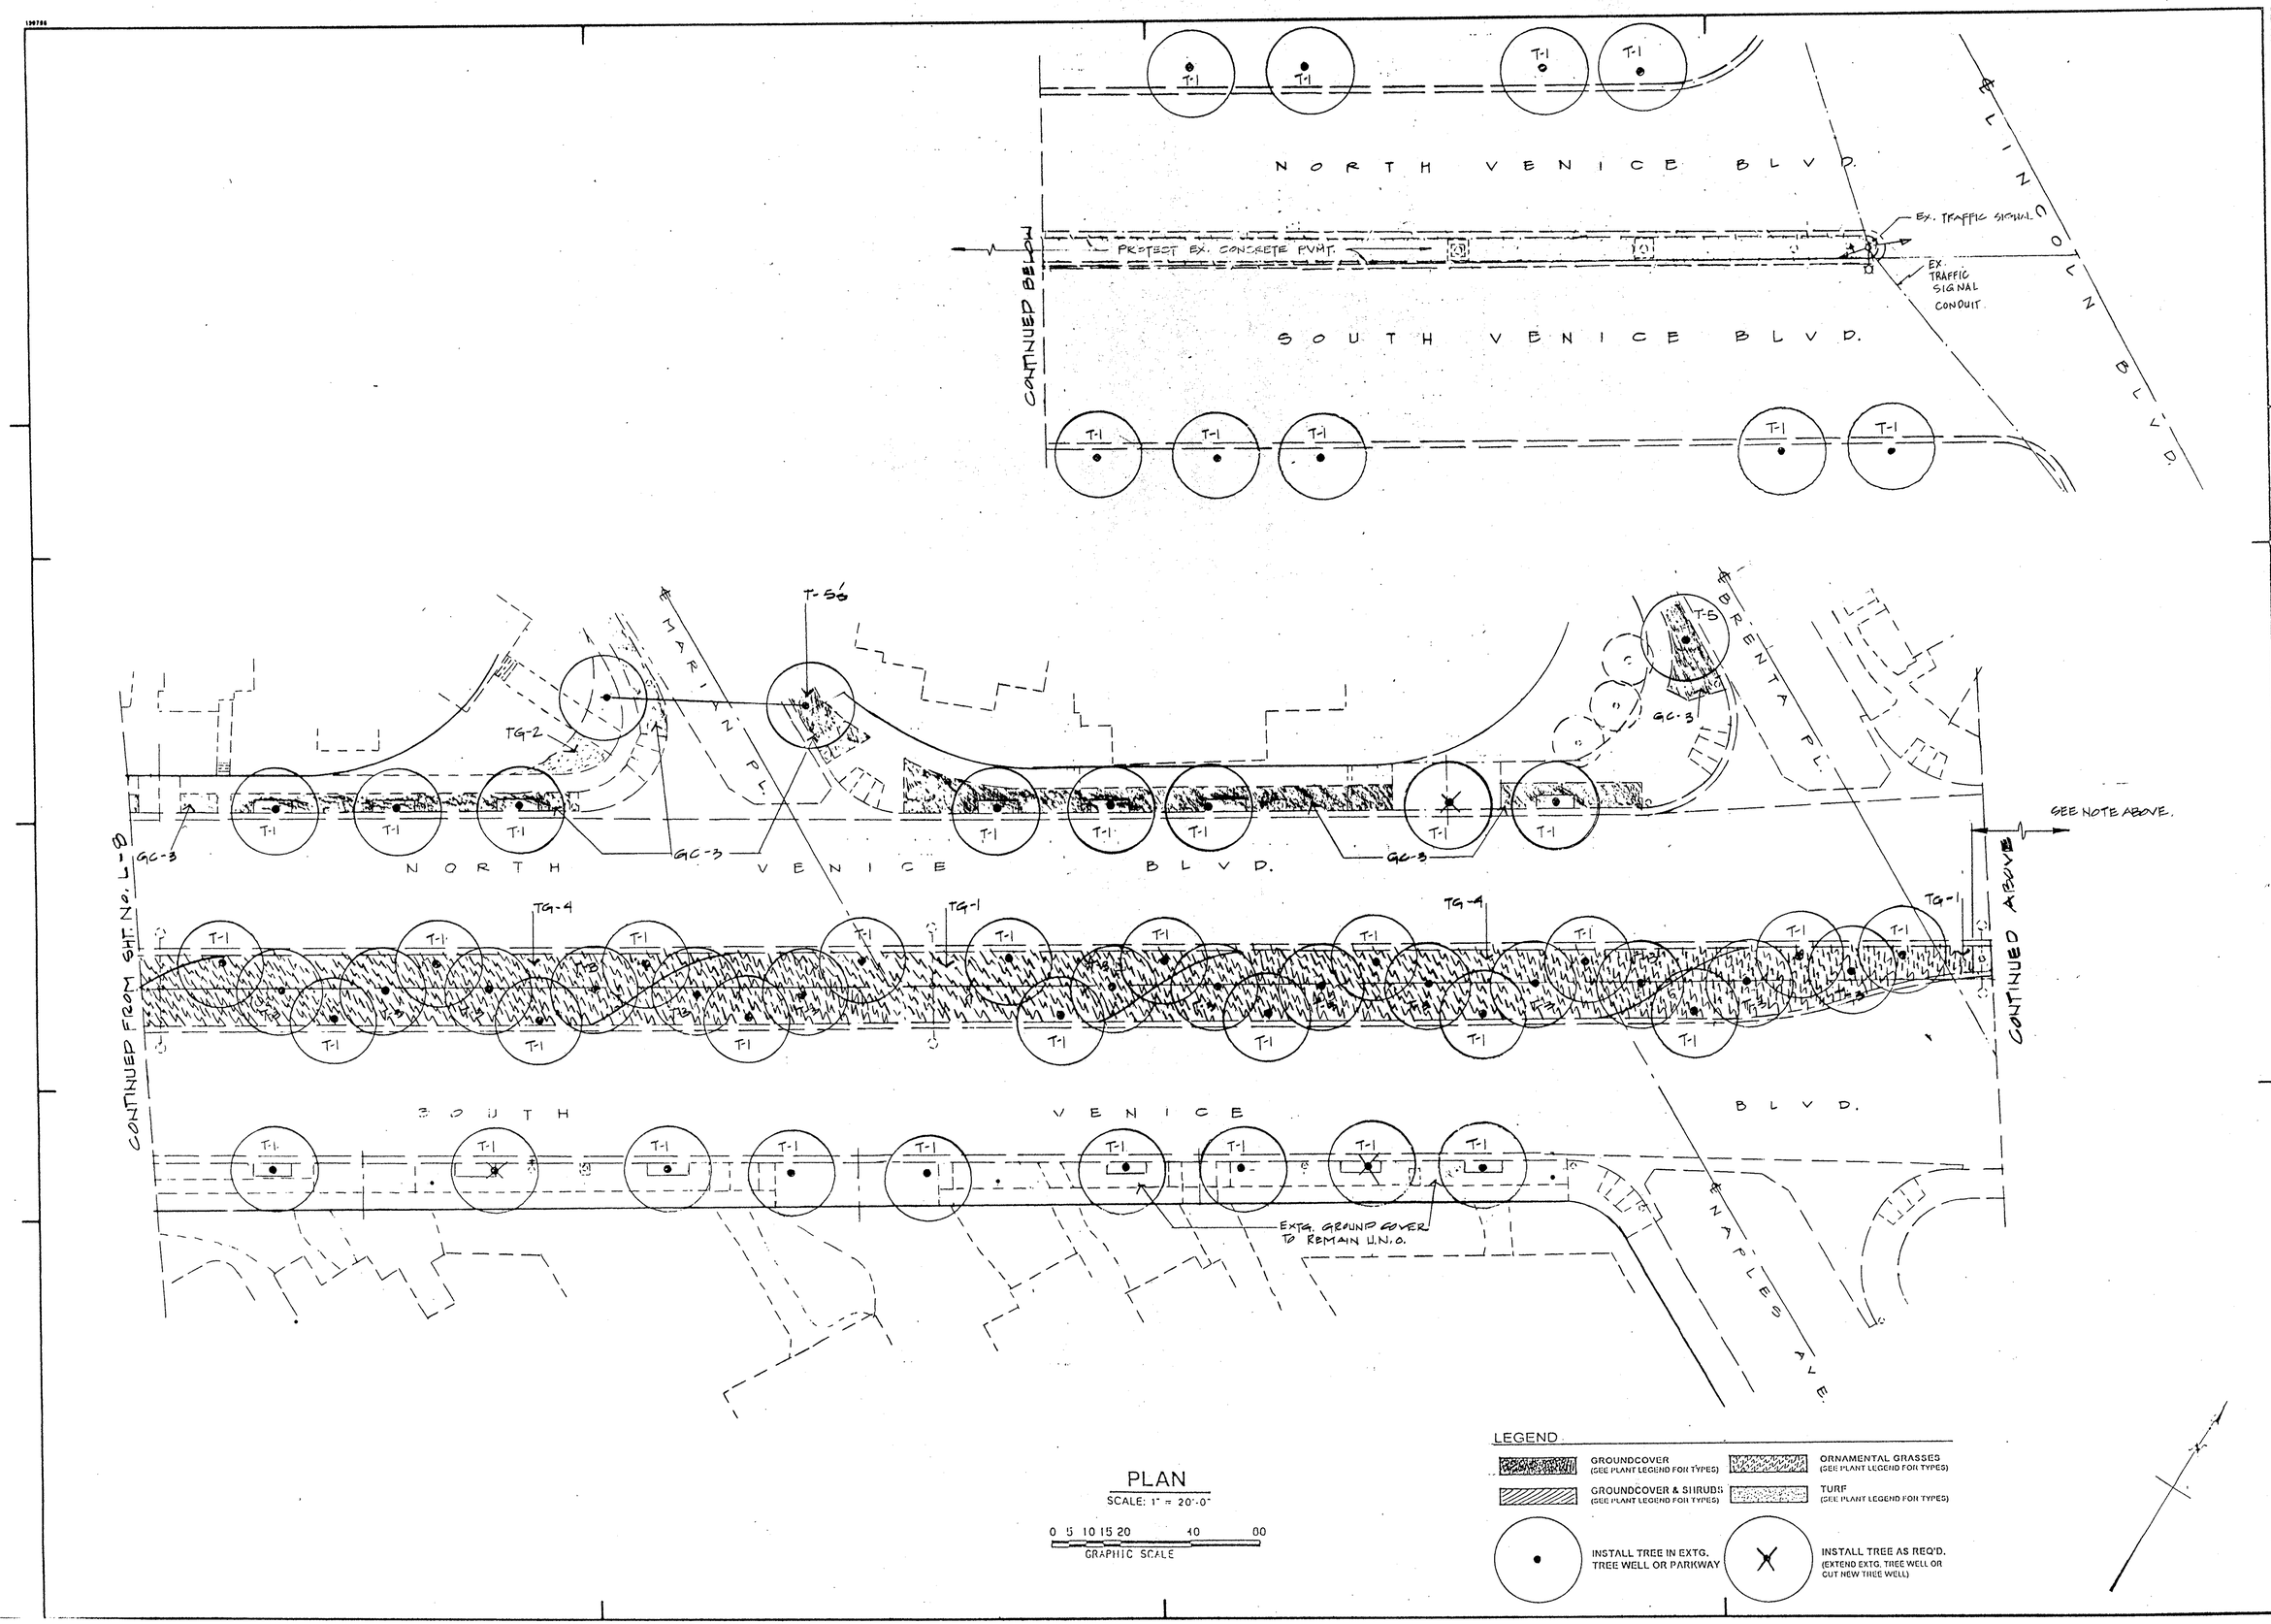

CITY OF LOS ANGELES
DEPARTMENT OF PUBLIC WORKS

BUREAU OF ENGINEERING
ROBERT S. HORII CITY ENGINEER
ARCHITECTURAL DIVISION
CITY HALL EAST ROOM 890 PHONE 485-5825

BUREAU OF ENGINEERING

CITY ENGINEER
DEPUTY CITY ENGINEER
PRINCIPAL ARCHITECT

ARCHITECT
STRUCTURAL ENG
BLDG MECH ENG
BLDG ELEC ENG

City of Los Angeles

VENICE BOULEVARD PLANTING PLAN
VOL. IV, IN CONJUNCTION WITH CD 2 BID DOC. 40022

From approx. 150 ft. East of Grand View Ave. / Meade Pl. to Lincoln Blvd.

INDEX NUMBER D-30879

SHEET 12 OF 13 SHEETS

BLDG. NO.

BLDG NO
WORK ORDER NO
PLAN NO
DATE
JOB CAPTAIN
DRAWN BY
CHECKED BY
SHEET NO 12

L - 9

OF 13 SHTS

ENG. 6.104 4/86RF